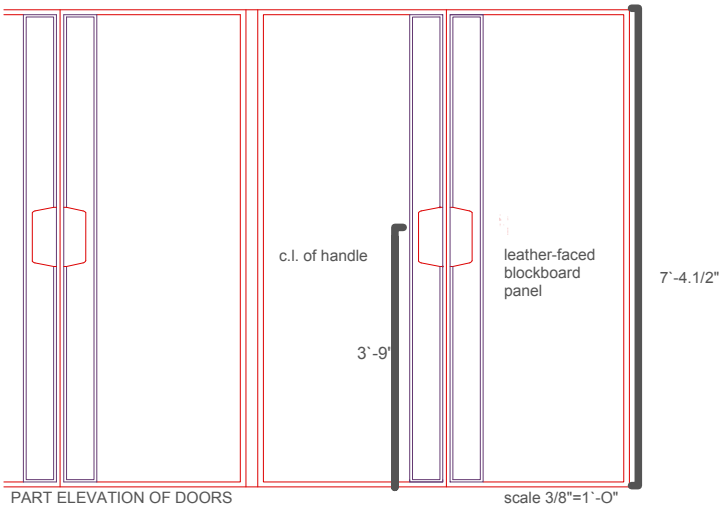

PART ELEVATION OF DOORS scale 3/8"=1`-O"

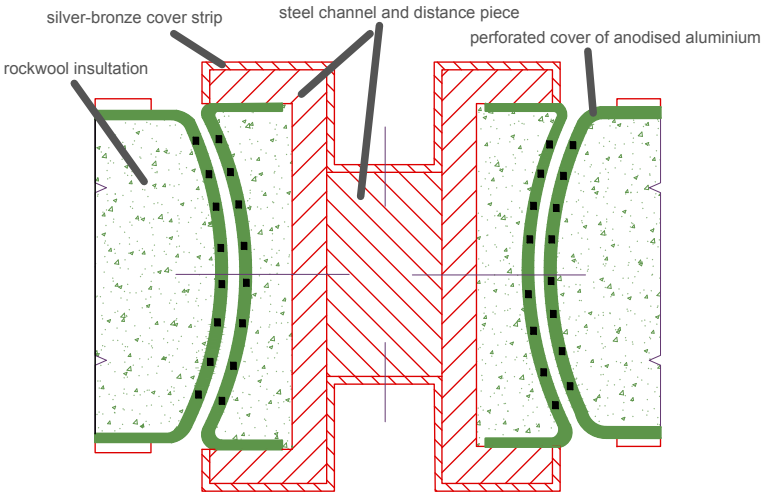

SECTION THROUGH CENTRE POST Scale 1/2 full size

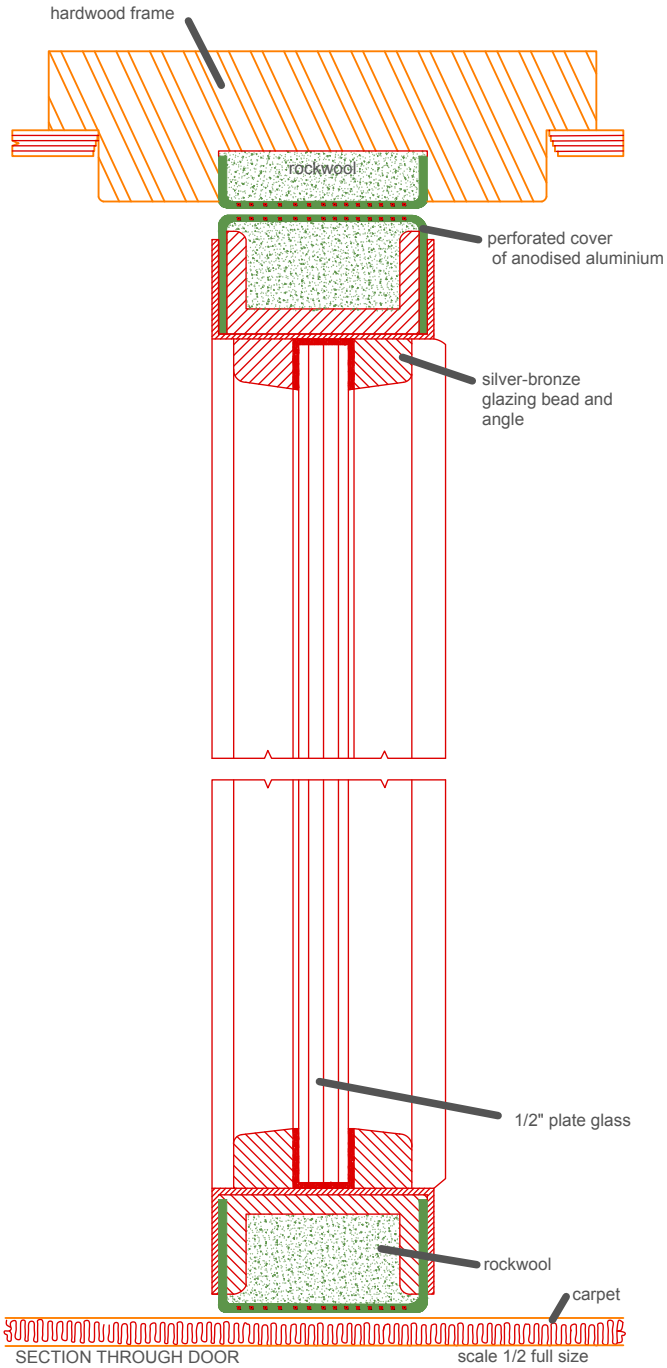

SECTION THROUGH DOOR scale 1/2 full size

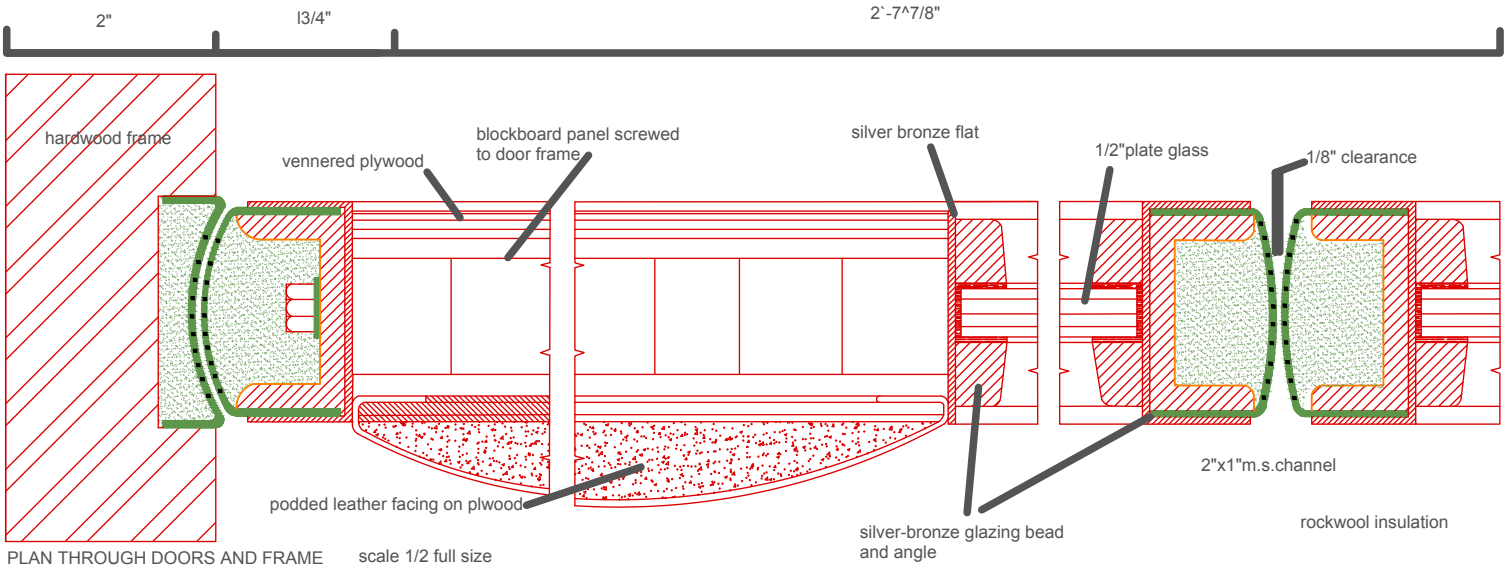

PLAN THROUGH DOORS AND FRAME scale 1/2 full size